



Permit #F00156223

FilmL.A., Inc.
6255 W Sunset Blvd, 12th Floor
Hollywood, CA 90028
t: (213)977-8600 - f: (213)977-8601
www.filmla.com

Summary Information

Permit No: F00156223

Type of Permit: FILMING

Release Date: 09/26/2019

Production Company COOLER WATER PRODUCTIONS LLC

Producer SCOTT STEPHENS

Insured Company Name COOLER WATER PRODUCTIONS LLC

Director ADAM MCKAY

Contact Phone 12346
No. 1

1st AD MATT REBENKOFF

Contact Phone
No. 2 10202 WEST WASHINGTON BLVD,
Fax MYRNA LOY BLDG #206
Address CULVER CITY, California 90232

Production Manager DOUG ORNSTEIN

FilmL.A. Coordinator Hans Groszkruger

Location Manager GREGORY ALPERT

Primary Phone Mobile - 818-535-5092
Secondary Phone Office - 213-534-3504

Production Title UNTITLED SHOWTIME LAKERS PROJECT

Location Assistant JP O'CONNOR

Primary Phone Mobile - 323-251-1091
Secondary Phone

Type of Production TV Drama

Fees

Posting 300 \$207.00

Total Permit Fee \$3,495.00

Posting Max \$483.00

Number of Locations 1

Notification Charge \$173.00

FILMLA NON-REFUNDABLE FILM APPLICATION FEE \$699.00

LA CITY LANE AND STREET CLOSURE FEE \$312.00

LA CITY DOT SIGN REMOVALS AND ENGINEERS \$348.00

LA CITY FIRE SAFETY OFFICER \$1,188.00

LA CITY FIRE DEPARTMENT SPOT CHECK SURCHARGE \$85.00



Summary Information

Location

Location 1 of 1

Page 1 of 3

Permit Number F00156223
Production Company COOLER WATER PRODUCTIONS LLC
Insured Company COOLER WATER PRODUCTIONS LLC
Production Title UNTITLED SHOWTIME LAKERS PROJE...

Location Manager GREGORY ALPERT
Primary Phone Mobile - 818-535-5092
Secondary Phone Office - 213-534-3504

Location Address 1300 Cardinal St, Los Angeles, CA, 90012

Location Type Apartment Building

Location Description William Mead Homes

Prep Dates 9/25/2019 - 9/27/2019 07:00 - 18:00 3 days

Film Dates 9/27/2019 - 9/28/2019 17:00 - 03:00 1 day

Strike Dates 9/28/2019 - 9/30/2019 07:00 - 19:00

Hold Dates 9/29/2019 - 9/29/2019 00:00 - 00:00

Open or Closed to the Public Open

Generic Conditions **THE CONSUMPTION OF ALCOHOLIC BEVERAGES AND THE USE OF DRUGS, INCLUDING MARIJUANA, ON LOCATION BY ANY CAST, CREW, OR INVITED GUESTS IS STRICTLY PROHIBITED.**

Equipment staging and vehicles may park on one side of the street only.

Must Maintain 5' Clearance on Sidewalks/Walkways

No cast or crew parking on area streets

Number of uniformed officers listed on the permit is a minimum requirement. Permittee remains responsible for deploying a sufficient number of uniformed officers to provide traffic and crowd control to ensure the safety of the film crew and the public.

Traffic control must be done in accordance w/MUTCD

Traffic Officers Required

Uniformed officers shall have a copy of the film permit in their possession and are required to confirm that all traffic control signage devices are in place.

Please see attached documents Countersigned Application.pdf
 Elmyra St & Cardinal St (closure) - Untitled Showtime Lakers Project.pdf
 Animal Permit—Dog.pdf

Equipment on Location	Type	Quantity	Personnel on Location	Type	Quantity
	10 Ton Truck	2		Cast	25
	5 Ton Truck	4		Crew	75
	Cast/Crew vehicles	75		Extras	25
	Catering Truck	3		LA City UFSO assigned	1
	Condors	2		Off-Duty/Retired LAPD Officer(s)	2
	Cranes	1			
	Cube Trucks	4			
	Generator	8			
	Honey Wagons	1			
	Picture vehicles	12			
	Portable restrooms	3			
	Process Trailer	1			



Summary Information

Location

Location 1 of 1

Page 2 of 3

Permit Number F00156223
Production Company COOLER WATER PRODUCTIONS LLC
Insured Company COOLER WATER PRODUCTIONS LLC
Production Title UNTITLED SHOWTIME LAKERS PROJE...

Location Manager GREGORY ALPERT
Primary Phone Mobile - 818-535-5092
Secondary Phone Office - 213-534-3504

Scissor Lifts 1
 Semi Trucks 2
 Stakebed Trucks 6
 Trailers 2
 Vans 6

Filming Activities Camera in car; Camera on sticks; Drive ups & away; Equipment on property; Equipment on sidewalk & street; Equipment on sidewalk, in curb lane & across street; Exterior Dialogue; Handheld equipment; Intermittent pedestrian control; Intermittent traffic control - 2 minutes standard; Rooftop activity; MAKING FAKE SNOW; GARBAGE TRUCK (PICTURE VEHICLE) TO DRIVE IN FIELD; FILMING ON BASKETBALL COURT; FILMING WITHIN CLOSURES ON BOTH E. ELMYRA ST & ON CARDINAL ST.; GARBAGE TRUCK TO BE TOWED FOR PICTURE; ANIMAL (DOG) TO WORK IN PICTURE; 25 BG CARS WORK IN PICTURE;

Special Effects:	Type	No. Times Per Day	No. Takes Per Take
	Smoke effects	1	1
	ACTORS SMOKING IN PICTURE	1	1
	SNOW FX	1	1

Jurisdiction Political: Los Angeles City - Council District 01
Police: Los Angeles Police Department
Fire: Los Angeles City

Thomas Guide Page: 634

Grid: H2

Approvals FILML.A. CLOSURES

LOS ANGELES CITY DEPARTMENT OF PUBLIC WORKS
 LOS ANGELES CITY FIRE DEPARTMENT - FILM UNIT
 LOS ANGELES CITY POLICE DEPARTMENT
 LOS ANGELES CITY DEPARTMENT OF TRANSPORTATION
 - SIGN & METER REMOVAL

Yulizza Ramirez
 LaMeisha Candler
 Kanisha Leonard
 Richard Priest
 Karina Chaki

Parking	Base Camp	2131 Humboldt St, Los Angeles, CA, 90031	Crew Parking	2131 Humboldt St, Los Angeles, CA, 90031
	Location Type :		Location Type :	
	Other Location		Other Location	

Posting "No Parking" signs - B/S E. ELMYRA ST. (FROM MAIN ST. SOUTH TO: CARDINAL ST.)
 - B/S CARDINAL ST. (FROM E. ELMYRA ST. TO: BLOOM ST.)
 - B/S MAGDALENA ST. (FROM E. ELMYRA ST. EAST TO: E. ANN ST.)
 - S/S MAIN ST. (FROM E. ELMYRA ST. EAST 100')
 - S/S MAIN ST. (FROM E. ELMYRA S. WEST 100')

Approximate Footage more than 1800

Log Number 256217

Date(s) 9/27/2019 to 9/28/2019

Time(s) 09:00 to 13:00

Posting "No Parking" signs - W/S LEROY ST. (FROM MAGALENA ST. SOUTH 25FT)

Approximate Footage 0 - 300

Log Number 256218

Date(s) 9/27/2019 to 9/27/2019

Time(s) 15:00 to 22:00

**Summary Information****Location**

Location 1 of 1

Page 3 of 3

Permit Number F00156223
Production Company COOLER WATER PRODUCTIONS LLC
Insured Company COOLER WATER PRODUCTIONS LLC
Production Title UNTITLED SHOWTIME LAKERS PROJE...

Location Manager GREGORY ALPERT
Primary Phone Mobile - 818-535-5092
Secondary Phone Office - 213-534-3504

Posting "No Parking" signs W/S OF E. ELMYRA ST. (FROM MAGDALENA ST. SOUTH TO "THE BEND" @ CARDINAL ST.)
ANYTIME

Approximate Footage 0 - 300**Log Number** 256220**Date(s)** 9/26/2019 to 9/26/2019**Time(s)** 00:00 to 00:00

Posting "No Parking" signs E/S OF N. MAIN ST. (FROM 1100 N. MAIN TO 1115 N. MAIN ST.)

Approximate Footage 0 - 300**Log Number** 256425**Date(s)** 9/27/2019 to 9/27/2019**Time(s)** 13:00 to 22:00

Lane / Full Closure - B/S E. ELMYRA ST. (FROM MAIN ST. SOUTH TO: CARDINAL ST. " BEND IN ROAD") - FULL CLOSURE
- B/S CARDINAL ST. (FROM E. ELMYRA ST.'BEND IN ROAD TO: LEROY ST.) - FULL CLOSURE
- IN THE MIDDLE OF THE CLOSURE, A CLOSURE ON CARDINAL ST. @ BLOOM ST.

Approximate Footage 601 - 900**Date(s)** 9/27/2019 to 9/28/2019**Time(s)** 09:00 to 09:00



HOUSING AUTHORITY OF THE CITY OF LOS ANGELES
REQUEST TO FILM/VIDEOTAPE/PHOTOGRAPH ON HACLA PROPERTY

Applicant (Company Name): Cooler Waters Productions, LLC

Production Title: Showtime - Pilot -

Type of Production: Movie _____ Documentary _____ Television X Music Video _____
Commercial _____ Still Photo _____ Student Project _____ Other _____

Production Company Rep: JP O'Connor, Key Asst. Location Manager & Greg Alpert, Location Manager

Address: 201 W. 5th St. Ste. M-180, Los Angeles, CA 90017

Phone: 323-251-1091 Alternate Phone: 213-534-3504

Film Dates: From: ?Friday Sept 27th? To: ?Saturday Sept 28th? Time: From 3pm To: 12pm

Location Preparation Days: tbd Location Hold Days: tbd Location Wrap Days: tbd

Location Requesting: William Mead, 1300 N. Cardinal Street

Part(s) of location: (specify streets, buildings, units, exterior/grounds) *****ALL SCENES AT NIGHT**

1a) Basketball Court (Details attached in email) 1b) Maintenance Yard and Garage (emptied)

2) Driving shot from Main St on Emyra St to Cardinal St

3) Driving shot on Cardinal St. to Bloom St.

Synopsis of script, treatment or screenplay (attach additional sheets if more space if needed)

Pilot is adapted from the book "Showtime" written by Jeff Pearlman about the LA Laker's in the 80's.

NIGHT SCENES IN THE SNOW - Three night scenes in the SNOW at William Mead

Description of Scenes to be shot (attach additional sheets if more space if needed)

1)Basket Ball Court (sc 61) - Garbage truck pulls as a boy is playing on basket ball court at night in the snow

2)Emyra Street to the corner corner of Cardinal St (sc 26) - man listening to radio in Garbage truck in the snow

3)Driving shots, Cardinal Street & Bloom St (63) - boy riding on back and inside garbage truck driving in the snow

Firearm/Special Effects: Are you requiring use of firearms or special effect? Yes X No ____
If Yes, please describe scene and location:

Snow Making Equipment

Driving Shots: Are any driving shots included in the filming? Yes X No ____
If Yes, please describe:

1) Driving shot from Main St on Emyra St to Cardinal St, in Snow

2) Driving shot on Cardinal St. to Bloom St., in Snow

Vehicle and Crew Count: Please indicate the number of vehicles and crew that will be on the property

Trucks: tbd Vans: 6 Generators: 2 Cast Cars: tbd Crew Cars: tbd

Cast: 2 # Crew: 100 # Extras: tbd

Where will trucks/generators/crew/cast park? Generators - TBD on tech scout

If serving meals, where will cater craft be set up? Boys and Girls hall for crafty and holding equipment in side yard.

TO BE COMPLETED BY AUTHORIZED HACLA PERSONNEL

Film Request is: Approved X Disapproved ____ Date: 9/5/19

Name of HACLA Representative: Eric R. Brown

Signature: Eric R. Brown

Submit your completed application and the script to:

Housing Authority of the City of Los Angeles
Attention: Public Information Officer
2600 Wilshire Blvd., 3rd Floor
Los Angeles, CA 90057

Or email to: nino.chubinidze@hacla.org

A non refundable application fee applies to all requests

LOCATION RELEASE AND LICENSE TO CONDUCT COMMERCIAL FILMING, VIDEOTAPING AND STILL PHOTOGRAPHY ACTIVITIES

This Location Release and License to Conduct Commercial Filming, Videotaping and Still Photography Activities (this "License Agreement") is made and entered into as of 8/23/19, by and between the Housing Authority of the City of Los Angeles ("HACLA") and Cooler Waters Productions, ("Licensee"), jointly referred to hereinafter as "the parties".

RECITALS

WHEREAS, HACLA is the owner of the real property located at 1300 N. Cardinal Street, Los Angeles, California, commonly referred to as William Mead ("Property"); and

WHEREAS, HACLA has consented to issue Licensee a permit for purposes of filming, videotaping and photography work as well as related preparation and tear-down activities (collectively, "License Activities") at designated portions of the Property ("Permit Site"); and

WHEREAS, HACLA desires to grant Licensee a license to use the Permit Site for purposes of conducting the License Activities under the terms and conditions of this Agreement.

NOW THEREFORE, IN CONSIDERATION OF THE FOREGOING RECITALS WHICH ARE INCORPORATED HEREIN AND FOR OTHER GOOD AND VALUABLE CONSIDERATION, THE RECEIPT AND SUFFICIENCY OF WHICH ARE HEREBY ACKNOWLEDGED, THE PARTIES AGREE AS FOLLOWS:

Section 1. INCORPORATED DOCUMENTS

The Application Package submitted by the Licensee is incorporated into this License Agreement as though fully set forth herein, and together with this License Agreement, shall constitute Licensee's Permit to conduct the License Activities.

Section 2. GRANT OF LICENSE

(a) HACLA hereby grants Licensee a non-exclusive revocable license (this "License") to enter upon the Property to conduct License Activities at the Permit Site on the dates and during the hours specified herein in compliance with the Permit and all applicable laws and regulations. Said License shall include the right to film, videotape and photograph both the real and personal property of Authority located on the Permit Site, together with the right to refer to the Property or Permit Site or any part thereof by any fictitious name and the right to attribute any fictitious events as occurring on the Property or Permit Site, together with access to and egress from said Property or Permit Site by Licensee's personnel and equipment for the purpose of conducting the License Activities upon the Property or Permit Site and/or recording sound for such scenes as

Licensee may desire. No other uses of the Property or Permit Site are permitted under this License without the express written consent of HACLA.

(b) This License includes the right for HACLA and its agents, employees, contractors, subcontractors and invitees to enter upon the Property and the Permit Site at reasonable times for the purpose of inspecting same and to make such alterations, repairs, improvements, or additions to the Permit Site as HACLA may deem necessary or desirable to protect any and all rights of HACLA and to post such reasonable notices as HACLA may desire to protect HACLA's rights or to protect the health and safety of its agents, employees, contractors, subcontractors, tenants and invitees.

(c) This License does not include the right to store machinery, equipment, supplies, building materials, hazardous materials or substances (as those terms are defined under law and regulation) upon the Property or the Permit Site or physically alter any of HACLA's real or personal property without the express written consent of HACLA.

(d) This License does not include the grant of a right to possession of the Permit Site. The right to possession of the Permit Site shall remain with HACLA at all times. At no time shall Licensee have the right to exclude HACLA, HACLA's agents or guests from the Permit Site. Licensee may exclude third parties from the Permit Site when such exclusion is reasonably necessary in order to protect the vehicles and personal property of Licensee or maintain peace and order, conduct business, or to prevent damage to the Permit Site.

(e) This License does not include the right to conduct Permitted Activities within dwelling units occupied by HACLA's tenants without prior consent of the tenants and the Public Information Officer, who shall have the discretion to deny the request based on reasonable health, safety and security concerns. Any compensation to be paid to HACLA's tenants for use of their units is in addition to the fees imposed herein. Licensee is responsible for negotiating such compensation with tenants.

(f) This License does not include the right to utilities or otherwise require HACLA provide power or any other utilities to the Permit Site for Licensee's use.

(g) This License is subordinate to any and all existing leases, licenses, easements or other agreements between HACLA and any other party.

Section 2.

TERM

Text

(a) Licensee shall have the right to enter upon and conduct the License Activities described herein commencing 9/27/19 ("Commencement Date") and shall vacate the Property and the Permit Site no later than 1pm on 9/28/19 ("Term"), unless the Licensee's Permit is earlier revoked, which shall result in the automatic revocation of this License granted herein.

Section 3.

SECURITY DEPOSIT

(a) Licensee shall deliver to HACLA's Public Information Officer or his/her designee payment of the full amount of the Permit Security Deposit, as specified at Section 3.1 of the Procedures for Commercial Filming, Videotaping and Still Photography at Housing Authority-Owned or Controlled Sites (the "Procedures") no later than twenty-four (24) hours prior to the Commencement Date.

(b) The Security Deposit shall be used to offset any unpaid fees and any costs incurred by HACLA as a result of the License Activities, including but not limited to repair and/or clean up costs. Any fees or costs off-set against the Deposit shall be documented and a written report of the offsets shall be provided to the Licensee.

(c) If, after forty-eight (48) hours or more following submittal of the Permit Application, Licensee cancels the License Activities, HACLA shall be entitled to retain the full amount of the Security Deposit as a cancellation fee.

(d) HACLA shall be entitled to retain the full amount of the Security Deposit if this License and/or Licensee's Permit is revoked.

(e) Any request for refund of the Security Deposit shall be made, in writing, and shall be received by the Public Information Officer within sixty (60) days of completion of the License Activities. The Public Information Officer shall process a timely received Security Deposit refund within thirty (30) days of receipt, except when additional time is necessary to compute authorized off-sets. Untimely requests for Security Deposit refunds will be rejected.

Section 4. REQUIRED FEES

(a) Licensee shall deliver to HACLA's Public Information Officer or his/her designee payment of the full amount of the applicable Use, Equipment/Supplies Fees and Service fees specified at Sections 3.2 and 3.3 of the Procedures no later than twenty-four (24) hours prior to the Commencement Date.

(b) Any additional fees incurred by Licensee during the course of the production shall be paid immediately upon demand.

(c) HACLA shall be entitled to offset any unpaid fees against the Security Deposit and shall bill the Licensee directly for any remainder amounts due, which amount shall be paid in full immediately upon demand.

Section 5. INSURANCE

(a) Licensee shall maintain required insurance coverage and shall timely provide proof of such coverage or additional insurance documentation upon demand.

(b) Licensee's failure to maintain required insurance coverage or timely provide proof of required coverage or insurance documentation upon demand shall

constitute a default of this License. Upon such event, HACLA shall have the right to revoke this License.

Section 6. PROPERTY CONDITIONS AND SECURITY

(a) Licensee shall notify HACLA's Public Information Officer, immediately, of any conditions existing in or upon the Property or the Permit Site resulting from the License Activities that constitute a risk to the health or safety of individuals and/or a risk of harm to HACLA's personal or real property and shall suspend License Activities until such conditions are remedied to HACLA's satisfaction. Licensee's failure to timely notify HACLA of said conditions shall constitute a default of this License. Upon such event, HACLA shall have the right to revoke this License.

(b) HACLA makes no representations or warranties regarding the safety or security of the Property or the Permit Site. HACLA shall not provide, supervise, or furnish personnel in connection with the personal safety and security of Licensee's agents, employees, contractors, subcontractors, invitees or any other individuals within and about the Property or the Permit Site. Licensee shall be responsible for providing, to HACLA's satisfaction and at Licensee's own cost, sufficient security personnel to ensure the safe and secure conduct of the License Activities. Notwithstanding the foregoing, HACLA shall have the right to call in the police at any time it determines necessary for the protection of the Property or the Permit Site or the safety or security of persons within and about the Property or the Permit Site, and Licensee shall be responsible for all related-costs.

Section 7. REQUIRED PROPERTY CLEANUP

(a) No later than twenty-four (24) hours following completion of Permitted Activities, Licensee shall remove all of its debris and trash, and all of its material, equipment and personnel from the Permit Site.

(b) Licensee shall, at its own expense and to HACLA's satisfaction, promptly perform and complete any repairs or replacement of any nature or character occasioned or made necessary by reason of the use of the Property or Permit Site by Licensee so as to return the Permit Site to a condition as good as when the Property or Permit Site was received, reasonable wear and tear excepted. Licensee's obligations under this section extend to the remediation of any pyrotechnic device residue or toxic or hazardous materials to less than action levels prescribed by state or local law or regulation at any site where the License Activities or other acts of Licensee resulted in the release of such residue or toxic or hazardous material.

(c) As soon as practical following conclusion of Licensee's clean up and repair activities, Licensee shall do a walk-through with the Permit Site's Property Manager and/or HACLA's Public Information Office to assess the condition of the Permit Site and any impacted sites located elsewhere upon the Property. Licensee shall be given a reasonable opportunity to remedy any property defects or offending conditions to a condition acceptable to HACLA.

(d) Licensee's failure to timely clean and restore the Permit Site and any other impacted sites located elsewhere upon the Property to HACLA's satisfaction shall constitute a default of this License. Upon such event, HACLA shall have the right to have its property cleaned and restored to its satisfaction, and Licensee shall be responsible for complete and immediate reimbursement to HACLA of said costs, less any deductions taken from the Security Deposit.

(e) Licensee's covenants and obligations contained in this section shall survive the termination or expiration of the Term of this License.

Section 8. MATERIAL CHANGES TO PERMIT ACTIVITIES

(a) Licensee shall immediately notify HACLA's Public Information Officer of any proposed material change in License Activities where it is reasonably foreseeable the change will increase the risk of liability and/or negatively impact the use or enjoyment of the Property or Permit Site by HACLA's agents, employees, contractors, subcontractors, tenants and invitees.

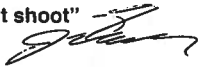
(b) The Public Information Officer shall be provided a reasonable amount of time to consult with the Risk Manager to determine whether the proposed change results in increased risk of liability and to determine whether to suspend the Permit to permit additional review by HACLA officials and/or to consult with the Permit Site's Resident Advisory Council or Resident Management Corporation concerning the proposed change.

(c) In response to the proposed change, HACLA may impose use conditions and restrictions, or upon advice of its Risk Manager, impose heightened insurance coverage requirements. In the alternative, HACLA may elect to revoke this License.

(d) Failure to inform the Public Information Officer of any material change in Permit Activities as required in this section is grounds for revocation of this License.

Section 9.

USE RESTRICTIONS AND LIMITATIONS

(a) License Activities shall not commence any earlier than 7 a.m. and shall end no later than 8 p.m. "RAC approved night shoot" 

(b) Licensee may conduct License Activities Monday through Sunday, excluding holidays.

(c) Licensee shall not film, videotape or photograph any HACLA marks, logos, badges and/or uniform ornaments, or permit use of its name ("HACLA" or "Housing Authority of the City of Los Angeles" or "Los Angeles Housing Authority", or any derivation thereof) without HACLA's prior written consent. Request for consent shall be presented to the Public Information Officer who shall be provided reasonable time in which to respond to the request.

(d) Licensee shall not park or store vehicles or equipment except in designated areas and shall not block access to handicapped parking. Licensee shall not park generator trucks in front of occupied buildings or leave truck or equipment engines idling in front of tenants' windows.

(e) Licensee and its agents, employees, contractors, subcontractors and invitees are prohibited from causing or permitting any of the following at the Permit Site or elsewhere on HACLA's property:

(1) Causing or permitting any Hazardous Substance (as defined at Health & Safety Code section 25316) from being generated, produced, brought upon, used, stored, treated, disposed of or released, including without limitation, the release of a Hazardous Substance caused by the fueling or maintenance of vehicles.

(2) Interfering with ingress or egress of vehicles or pedestrians in public rights-of-way, except as necessary for the protection of persons or property. Licensee shall ensure safe pedestrian passage through and around the Permit Site by covering cables with mats, and not allowing crew and cast members to congregate in pedestrian passageways and parking areas.

(3) Using offensive or vulgar language, or behaving in a disrespectful or discourtesy manner towards HACLA's agents, employees, contractors, subcontractors, invitees or any other individuals.

(4) Consuming alcoholic beverages.

(5) Altering HACLA's property, buildings, or equipment without the express written consent of the Property Manager.

(6) Trespassing on or across tenants' property without their express consent.

Section 10. **PERMIT AND LEGAL COMPLIANCE**

Licensee shall obtain and maintain, at its own expense, all permits and licenses required by applicable codes, ordinances, regulations and laws as it pertains to any and all of Licensee's activities on or about the Permit Site or elsewhere on HACLA's property. Licensee shall provide proof to HACLA of all such required permits and licenses, upon demand.

Section 11. **HOUSING AUTHORITY NON-LIABILITY**

Licensee understands and agrees HACLA and its successors or assigns shall incur no liability with respect to vehicles and personal property stored, maintained or placed by Licensee or its agents, employees, contractors, subcontractors and invitees upon the Permit Site or elsewhere on HACLA's property or harm to persons or property on or about the Permit Site or elsewhere on HACLA's property unless due to the gross negligence or willful misconduct on the part of HACLA or its appointed officials, employees and agents.

Section 12. **INDEMNIFICATION**

(a) Except for gross negligence or willful misconduct on the part of HACLA or its appointed officials, employees and agents, Licensee shall indemnify, protect, defend and hold harmless HACLA and its appointed officials, employees and agents from and against any and all claims, loss of rents and/or damages, liens, judgments, penalties, attorneys' and consultants' fees, expenses and/or liabilities arising out of, involving, or in connection with, the Licensee's use and/or occupancy of the Permit Site or elsewhere on HACLA's property.

(b) If any action or proceeding is brought against HACLA by reason of any of the foregoing matters, Licensee shall upon notice defend the same at Licensee's expense by counsel reasonably satisfactory to HACLA and HACLA shall cooperate with Licensee in such defense. HACLA need not have first paid any such claim in order to be defended or indemnified.

(e) Licensee's covenants and obligations contained in this section shall survive the termination or expiration of the Term of this License.

Section 13. **NOTICE**

(a) Payments and Notices required to be made and/or delivered to HACLA shall be mailed or delivered to the following:

HOUSING AUTHORITY OF THE CITY OF LOS ANGELES
Attention: Director of Communications
2600 Wilshire Blvd., 3rd Floor
Los Angeles, Ca 90057

(b) Payments and Notices required to be made and/or delivered to the Licensee shall be mailed or delivered to the person and address identified on Licensee's Permit Application form.

Section 14. MODIFICATIONS AND AMENDMENTS

This Agreement may be modified or amended only by a written instrument signed by both parties.

Section 15. INTERPRETATION

Any rule of construction to the effect that ambiguities are to be resolved against the drafting party shall not apply in interpreting this Agreement.

Section 16. WAIVER

(a) No waiver of a breach, failure of any condition, or any right or remedy contained in or granted by the provisions of this License Agreement shall be effective, unless executed in writing and signed by the party making the waiver.

(b) No waiver of any provision of this License Agreement shall be deemed, or shall constitute, a waiver of any other provision, whether or not similar, nor shall any such waiver constitute a continuing or subsequent waiver of the same provision.

(c) Failure of either party to enforce any provision of this License Agreement shall not constitute a waiver of the right to compel enforcement of the remaining provisions of this Agreement.

Section 17. GOVERNING LAW

The validity of this License Agreement and any of its terms or provisions, as well as the rights and duties of the parties under this Agreement shall be construed pursuant to and in accordance with California law.

Section 18. TIME IS OF THE ESSENCE

Time is of the essence in the performance of every covenant and obligation under this License Agreement.

Section 19. ATTORNEY'S FEES

In the event any action, suit or proceeding is brought for the enforcement of, or the declaration of any right or obligation pursuant to this License Agreement or as a result of any alleged breach of any provision of this Agreement, each party shall bear its own costs and expenses including attorney fees, and any judgment or decree rendered in such a proceeding shall not include an award thereof.

Section 20.

NO RIGHT TO TRANSFER OR ASSIGN

This License Agreement is personal to Licensee and Licensee shall have no right or ability to transfer or assign any rights or interest herein. In the event Licensee shall attempt to assign or transfer the same in whole or in part all rights hereunder shall immediately terminate.

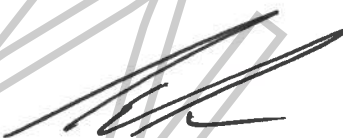
Section 21.

AUTHORITY

The persons executing this License Agreement on behalf of the parties hereto warrant that they are duly authorized to execute this Agreement on behalf of said parties.

IN WITNESS WHEREOF, the parties hereto have caused this Agreement to be executed as of the date first written above.

Approved as to form:

By: 
Legal Counsel

Name: HOWARD BAUM

LICENSOR:

**HOUSING AUTHORITY OF THE
CITY OF LOS ANGELES**

By: 
Marlene Garza
Chief Administrative Officer

LICENSEE:

Production Company Name:

Cooler Waters Productions, LLC

Name: JP O'Connor

Title: Key Asst. Location Manager

Signature: 

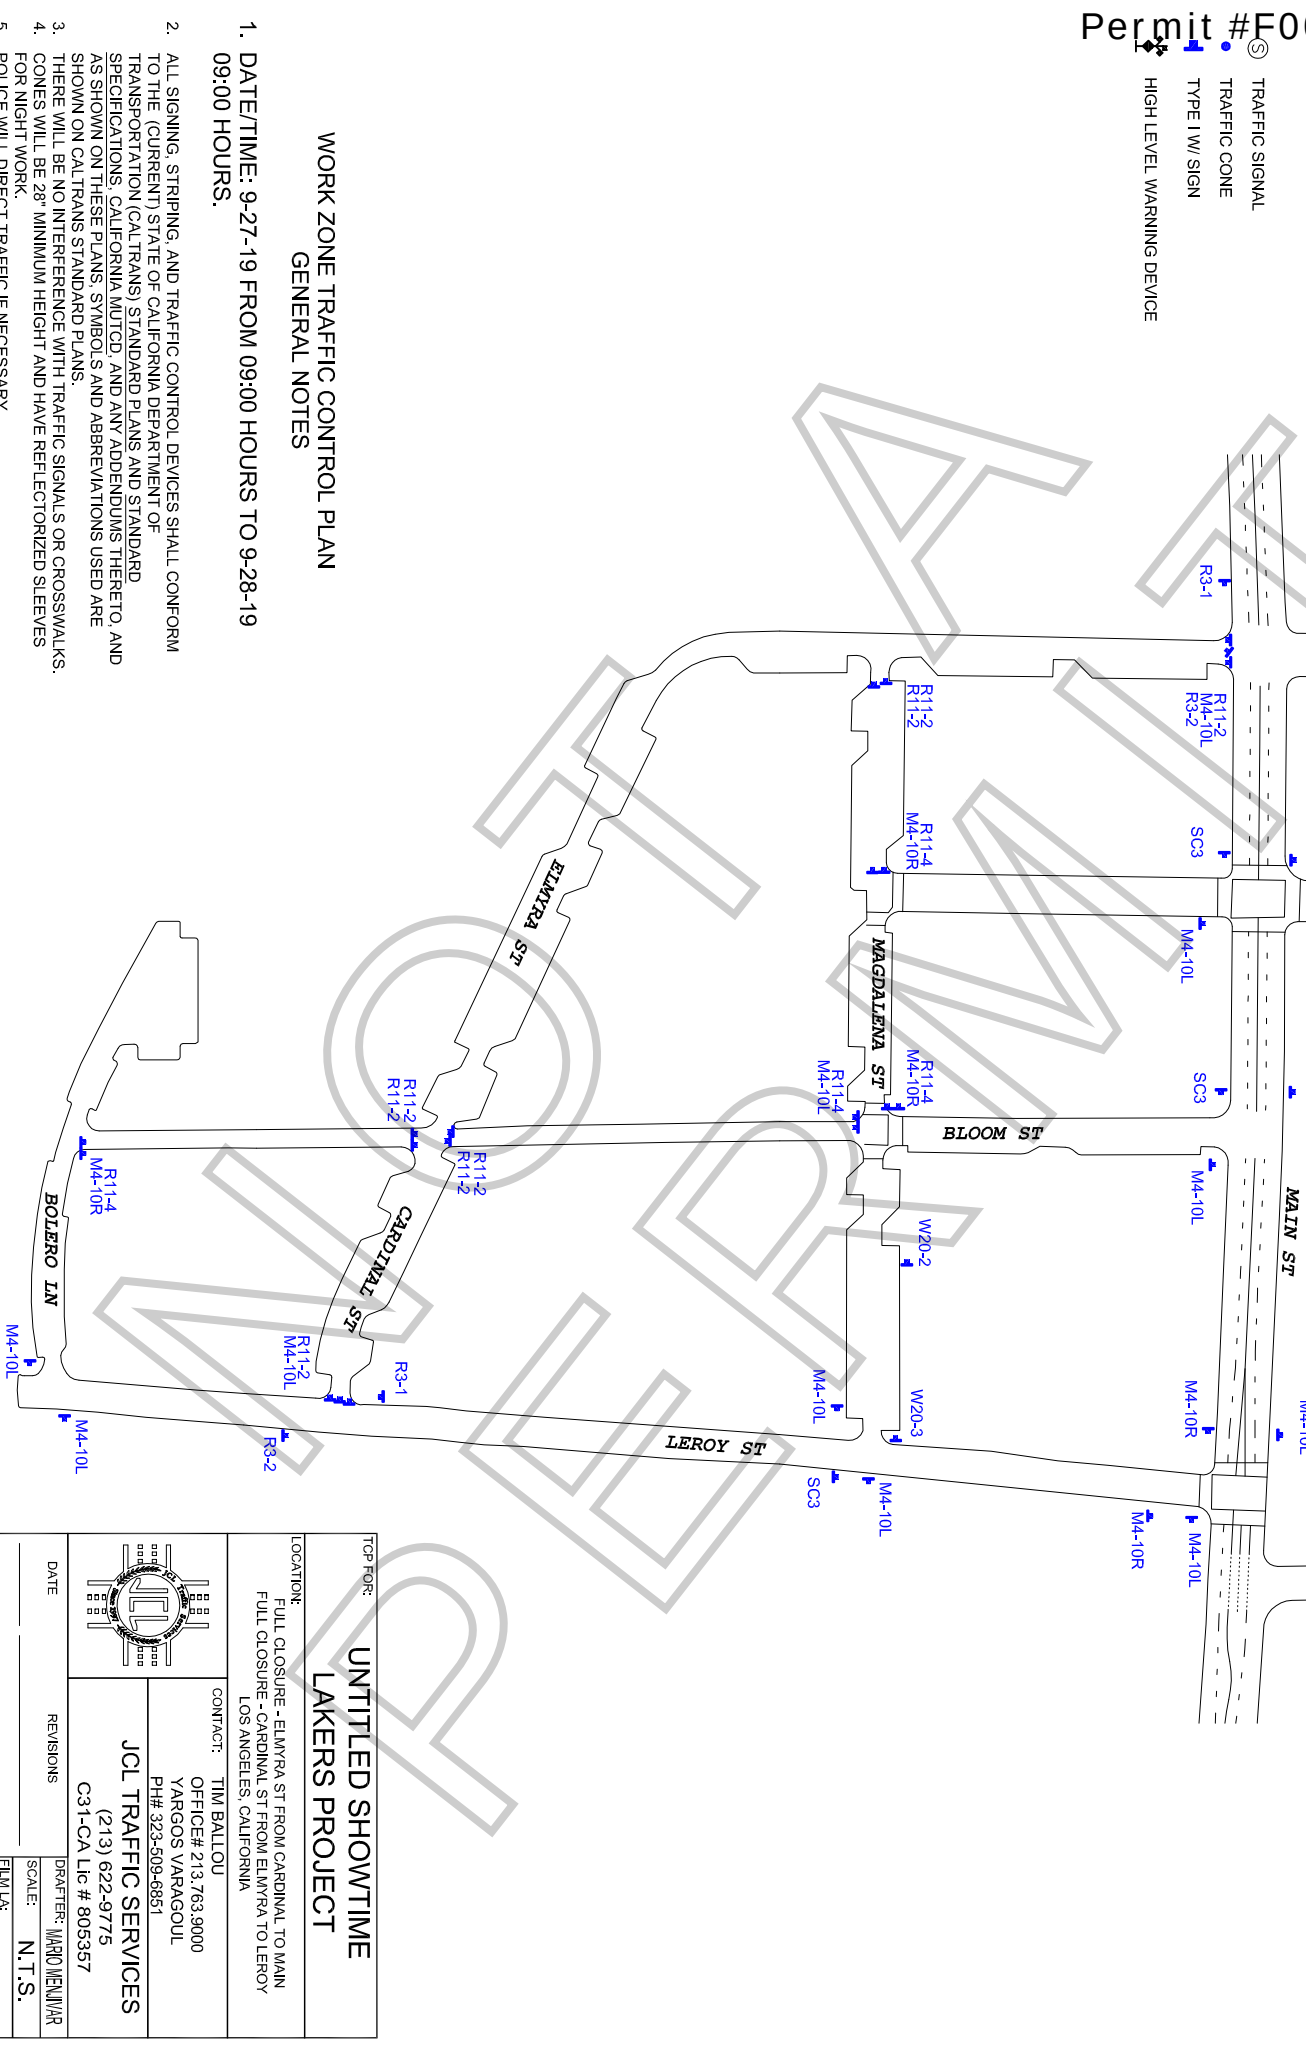
Date: 9/5/19

CONFIDENTIAL



Permit #F00156223

ALL TRAFFIC CONTROL
WILL BE INSTALLED TO
MEET OR EXCEED THE
LATEST CA MUTCD
MINIMUM REQUIREMENTS



WORK ZONE TRAFFIC CONTROL PLAN
GENERAL NOTES

1. DATE/TIME: 9-27-19 FROM 09:00 HOURS TO 9-28-19 09:00 HOURS.
2. ALL SIGNING, STRIPING, AND TRAFFIC CONTROL DEVICES SHALL CONFORM TO THE (CURRENT) STATE OF CALIFORNIA DEPARTMENT OF TRANSPORTATION (CALTRANS) STANDARD PLANS AND STANDARD SPECIFICATIONS, CALIFORNIA MUTCD, AND ANY ADDENDUMS THERETO, AND AS SHOWN ON THESE PLANS. SYMBOLS AND ABBREVIATIONS USED ARE SHOWN ON CALTRANS STANDARD PLANS.
3. THERE WILL BE NO INTERFERENCE WITH TRAFFIC SIGNALS OR CROSSWALKS. CONES WILL BE 28" MINIMUM HEIGHT AND HAVE REFLECTORIZED SLEEVES FOR NIGHT WORK.
4. POLICE WILL DIRECT TRAFFIC IF NECESSARY.
- 5.

TOP FOR:	
UNTITLED SHOWTIME LAKERS PROJECT	
LOCATION:	FULL CLOSURE - ELMYRA ST FROM CARDINAL TO MAIN FULL CLOSURE - CARDINAL ST FROM ELMYRA TO LEROY LOS ANGELES, CALIFORNIA
CONTRACT:	TIM BALLOU OFFICE# 213.763.9000 YARGOS VARAGOUL PH# 323.509.6861
DATE	JCL TRAFFIC SERVICES (213) 622-9775 C31-CA Lic # 805357
REVISIONS	DRAFTER: MARCO MENIAR
SCALE:	N.T.S.
FILM LA:	

City of Los Angeles Animal Services North Central Shelter

Permit #E00156223

3201 Lacy Street, Los Angeles, CA 90031
(888) 452-7381

Receipt Number: R19-101883**Receipt Date: Tuesday, September 10, 2019**

Person Information: BRIAN MCELROY
1201 W 5TH ST
LOS ANGELES, CA 90017

PID: P1634921

Received From: BRIAN MCELROY Check No: 3338 Phone: (845) 240-2366

Item:	Animal ID:	Reference No:	Price:	Each:	Amount:
PMT AML FLM	A1636041		\$680.00	1	\$680.00

Total Fees Due: **\$680.00**

Payments: Cash:
Check:
Credit Card: **\$680.00**

Total Payments Received: \$680.00

Thank You!

Change: \$0.00
Balance Due: \$0.00

Animal Information:

A1636041 PEARL - 1 YEAR 6 MONTHS OF AGE, SPAYED, LHASA APSO, BROWN AND BLACK DOG

Shelter Hours

Tuesday through Saturday - 8:00 AM to 5:00 PM and Sundays - 11:00AM to 5:00PM
All Shelters are CLOSED Mondays and Holidays

Make Check Payable to:

Department of
Animal Services

APPLICATION FOR FILM PERMIT TO: THE DEPARTMENT OF ANIMAL SERVICES

Permit #F00156

Applications
Filled Out Co

Name of Applicant/Authorized Representative (Print Clearly)

BRIAN MCELROY (KEY ASST. LOCATION MGR)

Address of Applicant (HOME)

5712 BROADWAY ST.

Phone 845-240-

845) 2366

City

WEST Linn, OR

Zip

97068

Name of Business

COOLER WATERS PRODS, LLC

Business Address

90 LACS 1201 W. 5TH ST.

Phone 213-534-

3504

City

SUITE M-180

Zip

90017

LOS ANGELES, CA

Name of Production?

"UNTITLED SHOWTIME LAKERS PROJECT"

Name of Contacts/Production Managers:

HARRY LIMAURO

Phone Number: 213-

534-3504

EIDC Representative if Applicable:

Phone Number:

Purpose of Permit:

Check One:

☒ Commercial
☐ Non-Commercial

☐ New
☐ Renewal

Have you ever been convicted of Animal Cruelty?

☐ Yes ☒ No

Have you received a copy of the Department of Animal Services Permit Book? (Also known as the Rules & Regulations.)

☒ Yes ☐ No

Have you read and understand the above mentioned Rules & Regulations?

☒ Yes ☐ No

Date(s) of Filming? FRIDAY 9/27 ONLY
too

Time(s) animals will be filmed? 4:00 am to 2:00 pm

Filming Address: 1300 N. CARDINAL ST.
LOS ANGELES, CA 90012

Include maps, call sheets, scripts and all other applicable paperwork when applying.

Describe the scene where animal(s) will be filmed:

EXTERIOR - DOG CROSSES ATHLETIC FIELD IN BACKGROUND

ANIMAL INFORMATION

1. Name of Agency/Owner:

HOLLYWOOD ANIMALS

Phone:

661-299-9000

Quantity

Type(s) of Animals

Address:

P.O. BOX 2088

1

DOG

City:

SANTA CLARITA, CA

Zip:

91386

Name of Handler:

Local Phone:

Address:

2. Name of Agency/Owner:

Phone:

Quantity

Type(s) of Animals

Address:

City:

Zip:

Name of Handler:

Local Phone:

Address:

Use the Reverse Side if Additional Space is Needed

As the authorized representative of the above production company, I hereby agree, on their behalf, to abide by the laws of the City of Los Angeles and the Rules and Regulations of the Department of Animal Services. I certify that all statements made on or in connection with this application are true and complete to the best of my knowledge and belief, and I understand and agree that any misstatements or omissions of material fact herein may cause the denial or revocation of the requested permit.

I further understand and agree that the above premises may be inspected on a regular basis in accordance with the provisions of sections 53.03, 53.50 and 53.65 L.A.M.C. and such other sections as may be applicable.

Date

Signature of Authorized Representative

For Official Use Only

Receipt Number:

R19101883

The Applicant ☐ meets ☐ does not meet the requirements set forth in L.A.M.C. 53.50 and all other applicable state and federal laws. Therefore the permit shall be: ☐ Granted ☐ Denied

Total Fees:

Permit Fees:

INSPECTION

Date:

Inspected By:

Approved By:

Permit Number:

Permit Issued:

Expires:

General Manager

Date

LA ANIMAL SHELTER NO
3201 LACY ST
LOS ANGELES, CA. 90031-1867
213-485-8855

Sale

XXXXXXXXXXXX3338

MASTERCARD

Entry Method: Chip

Amount: \$ 680.00

Tax: \$ 0.00

Total: \$ 680.00

09/10/19

10:29:14

Inv #: 000000007

Appr Code: 075582

Apprvd: Online

Mastercard

AID: A0000000041010

TVR: 00 00 00 80 00

TSI: E8 00

Customer Copy

THANK YOU!